


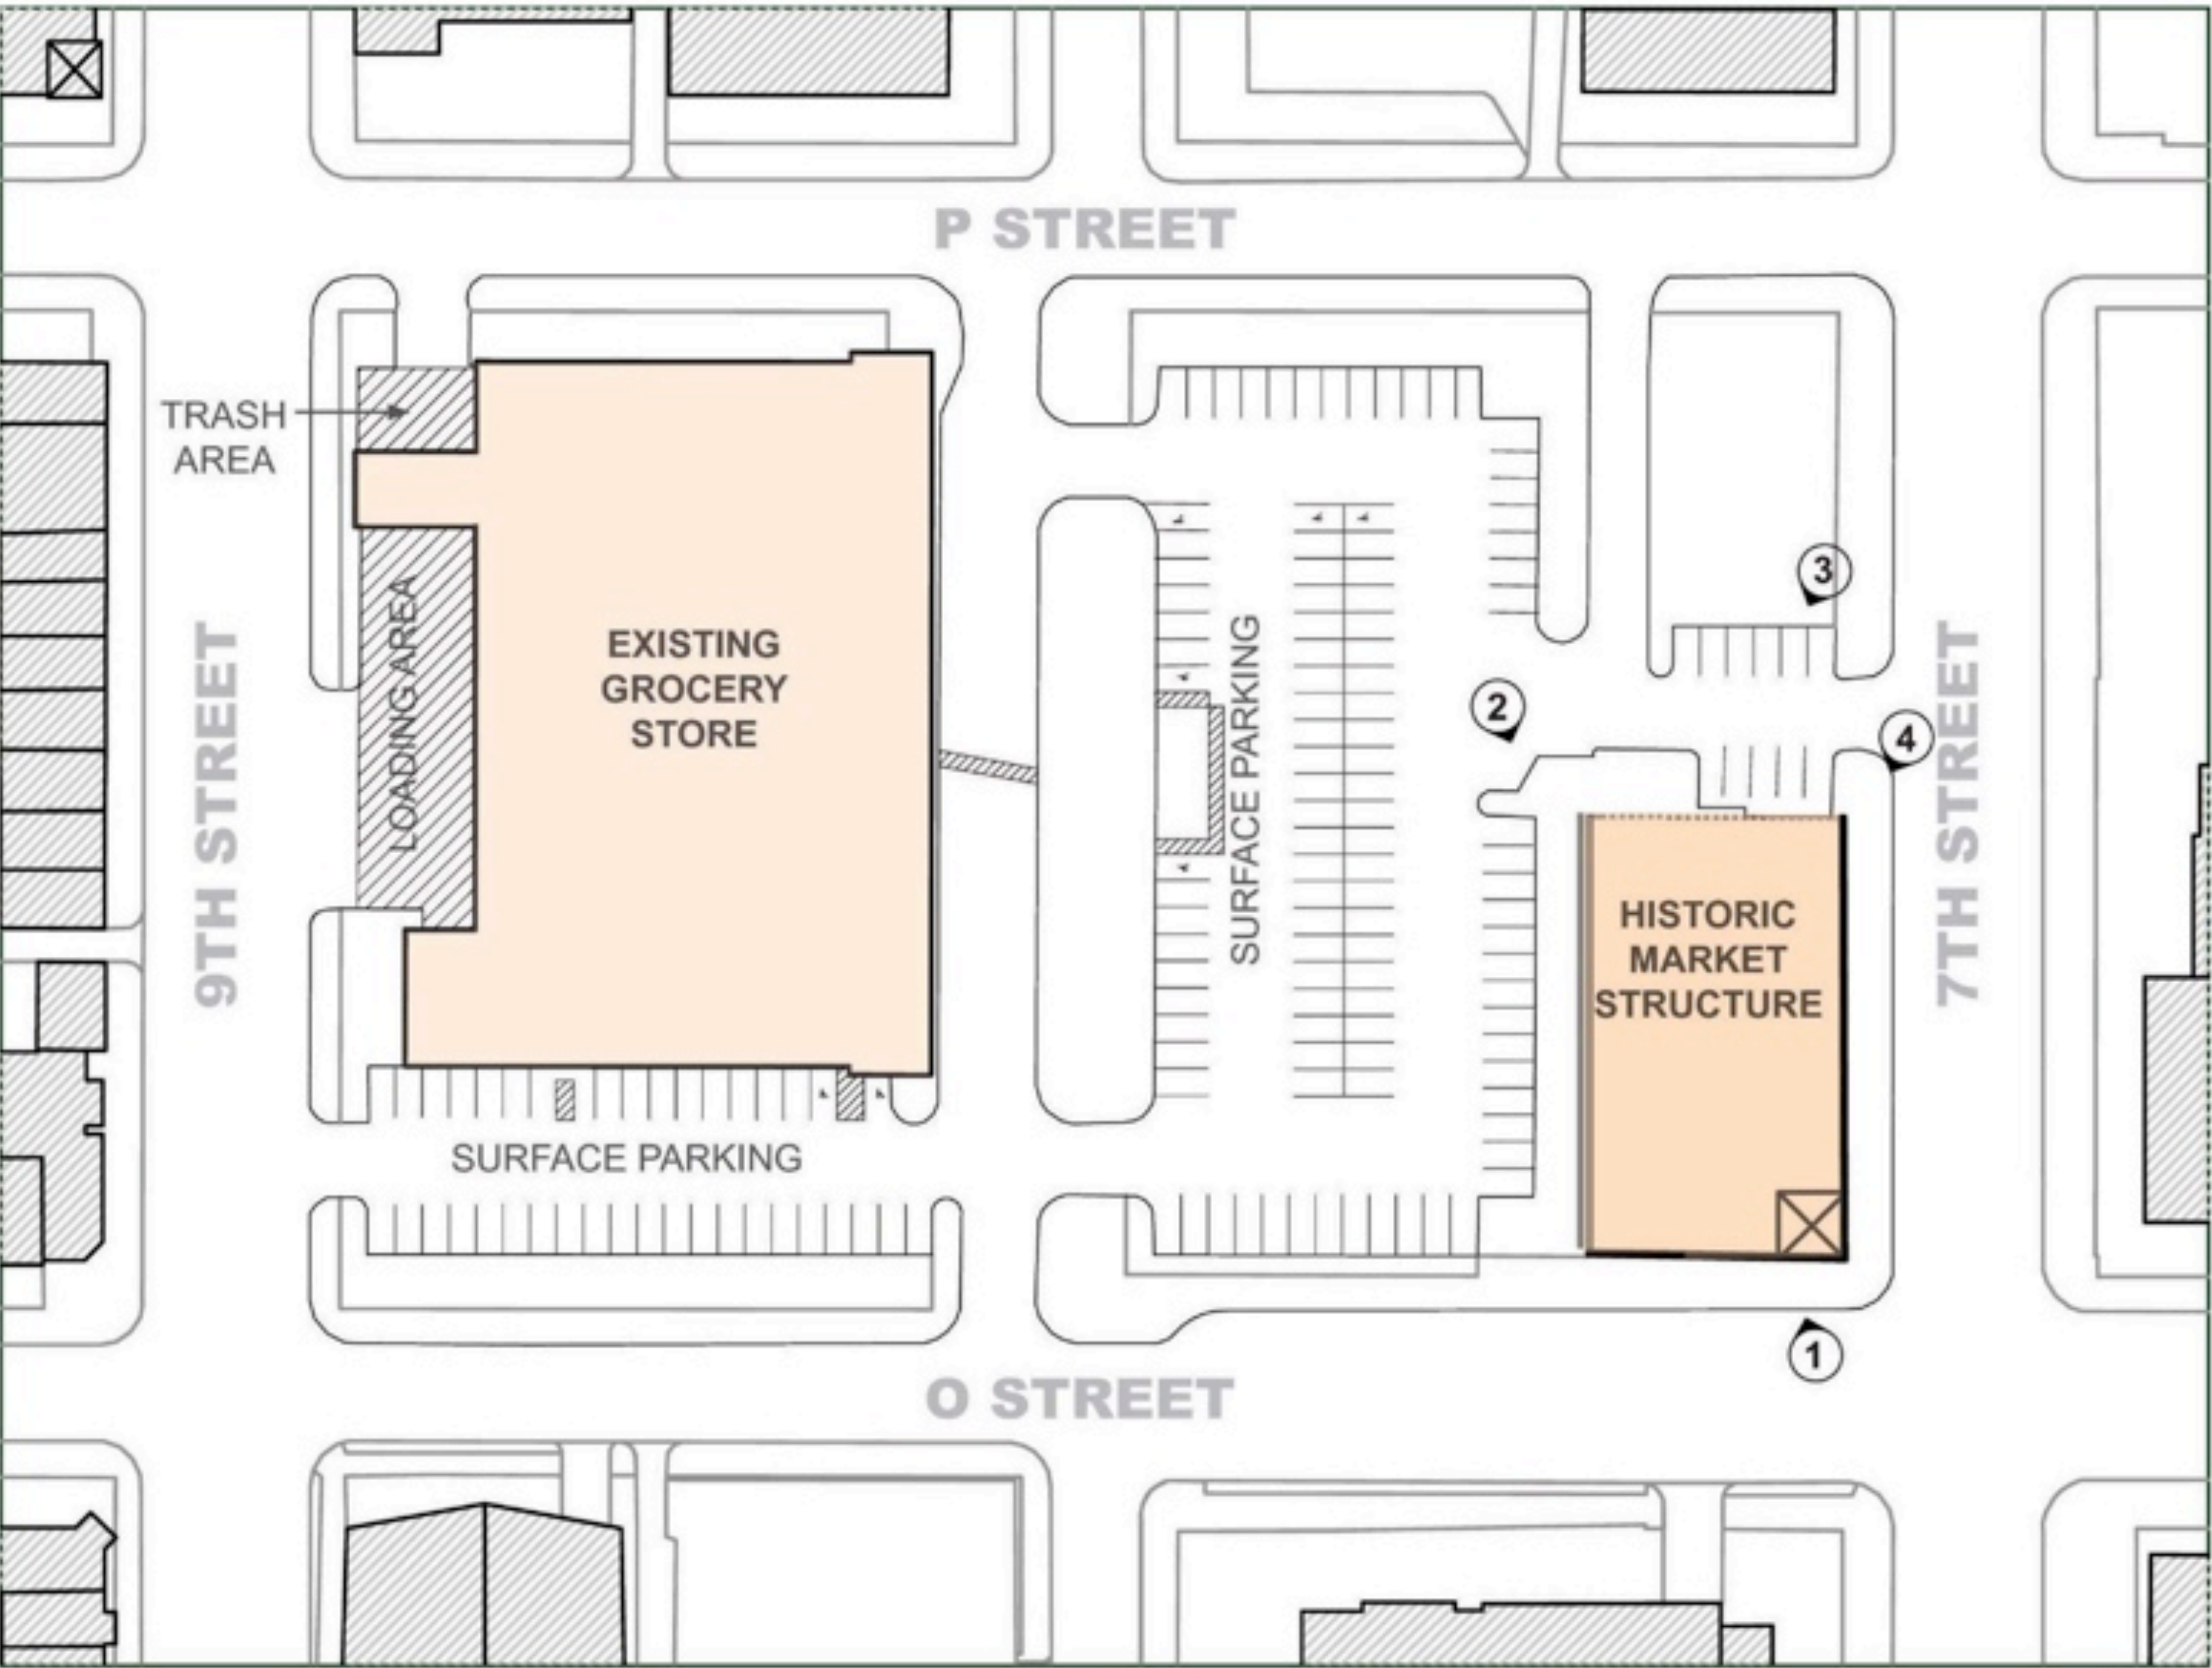

Existing Conditions













Site/ground floor plan

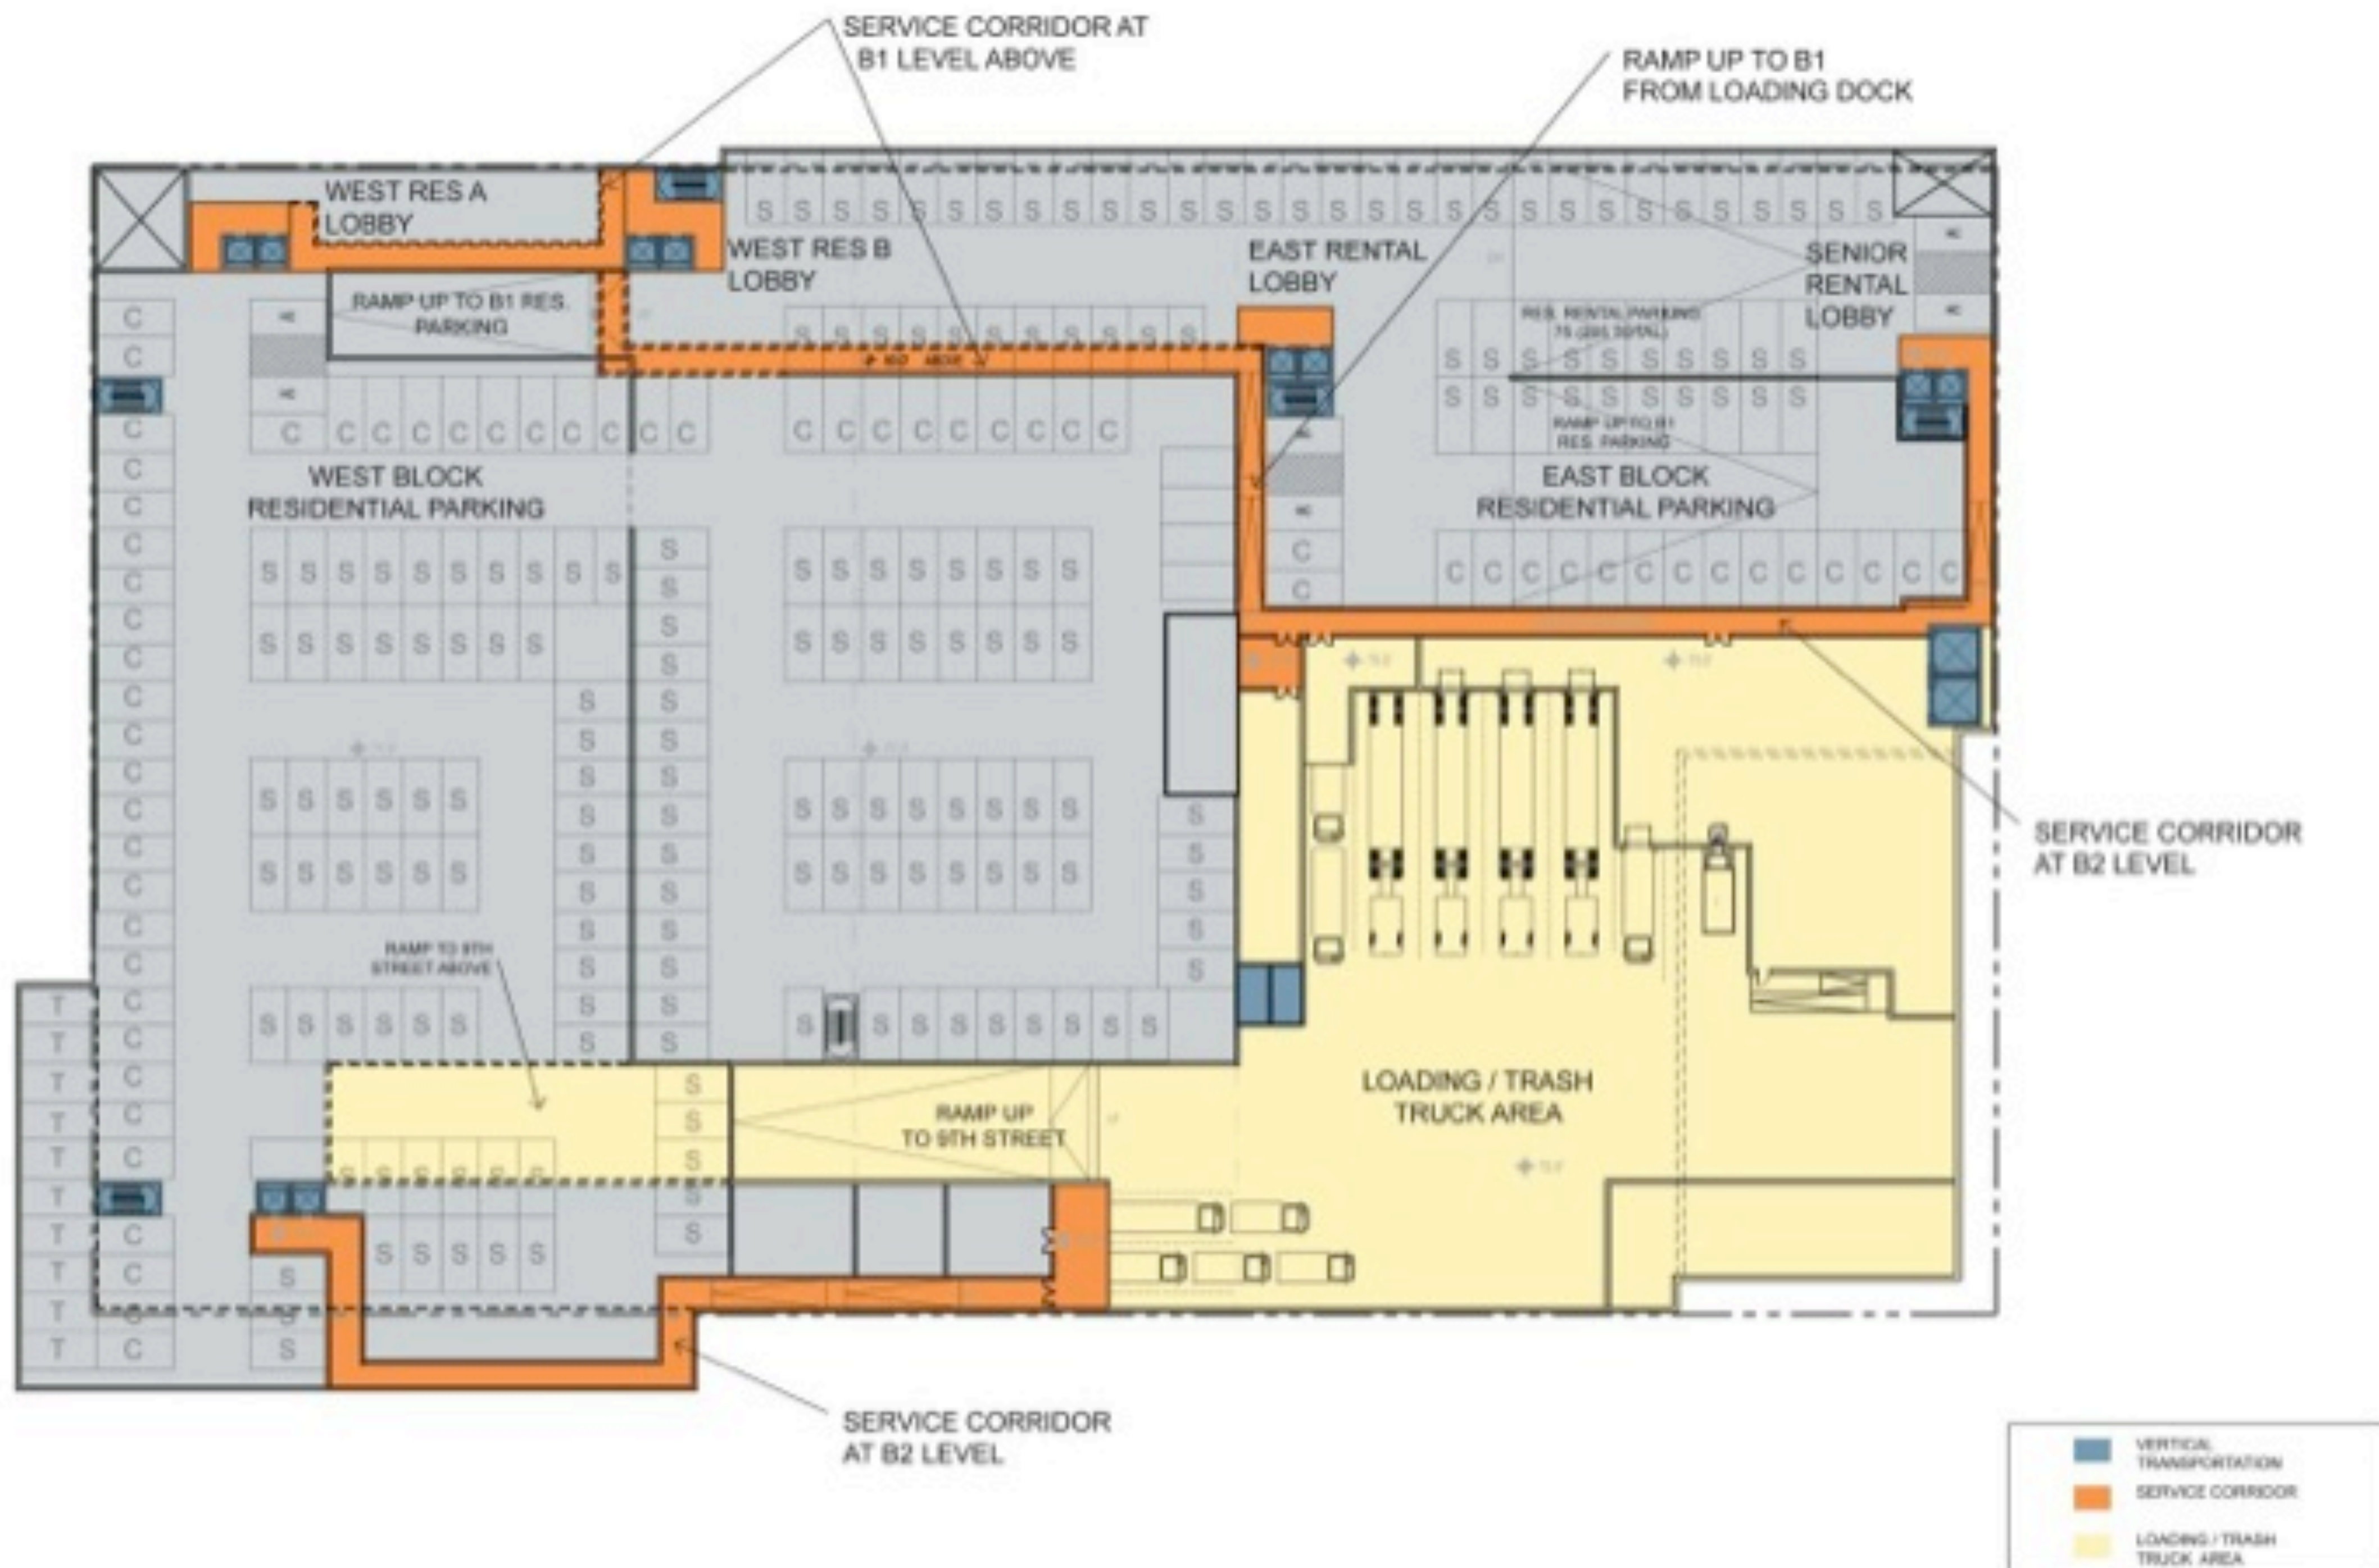

City Market at O: The Project

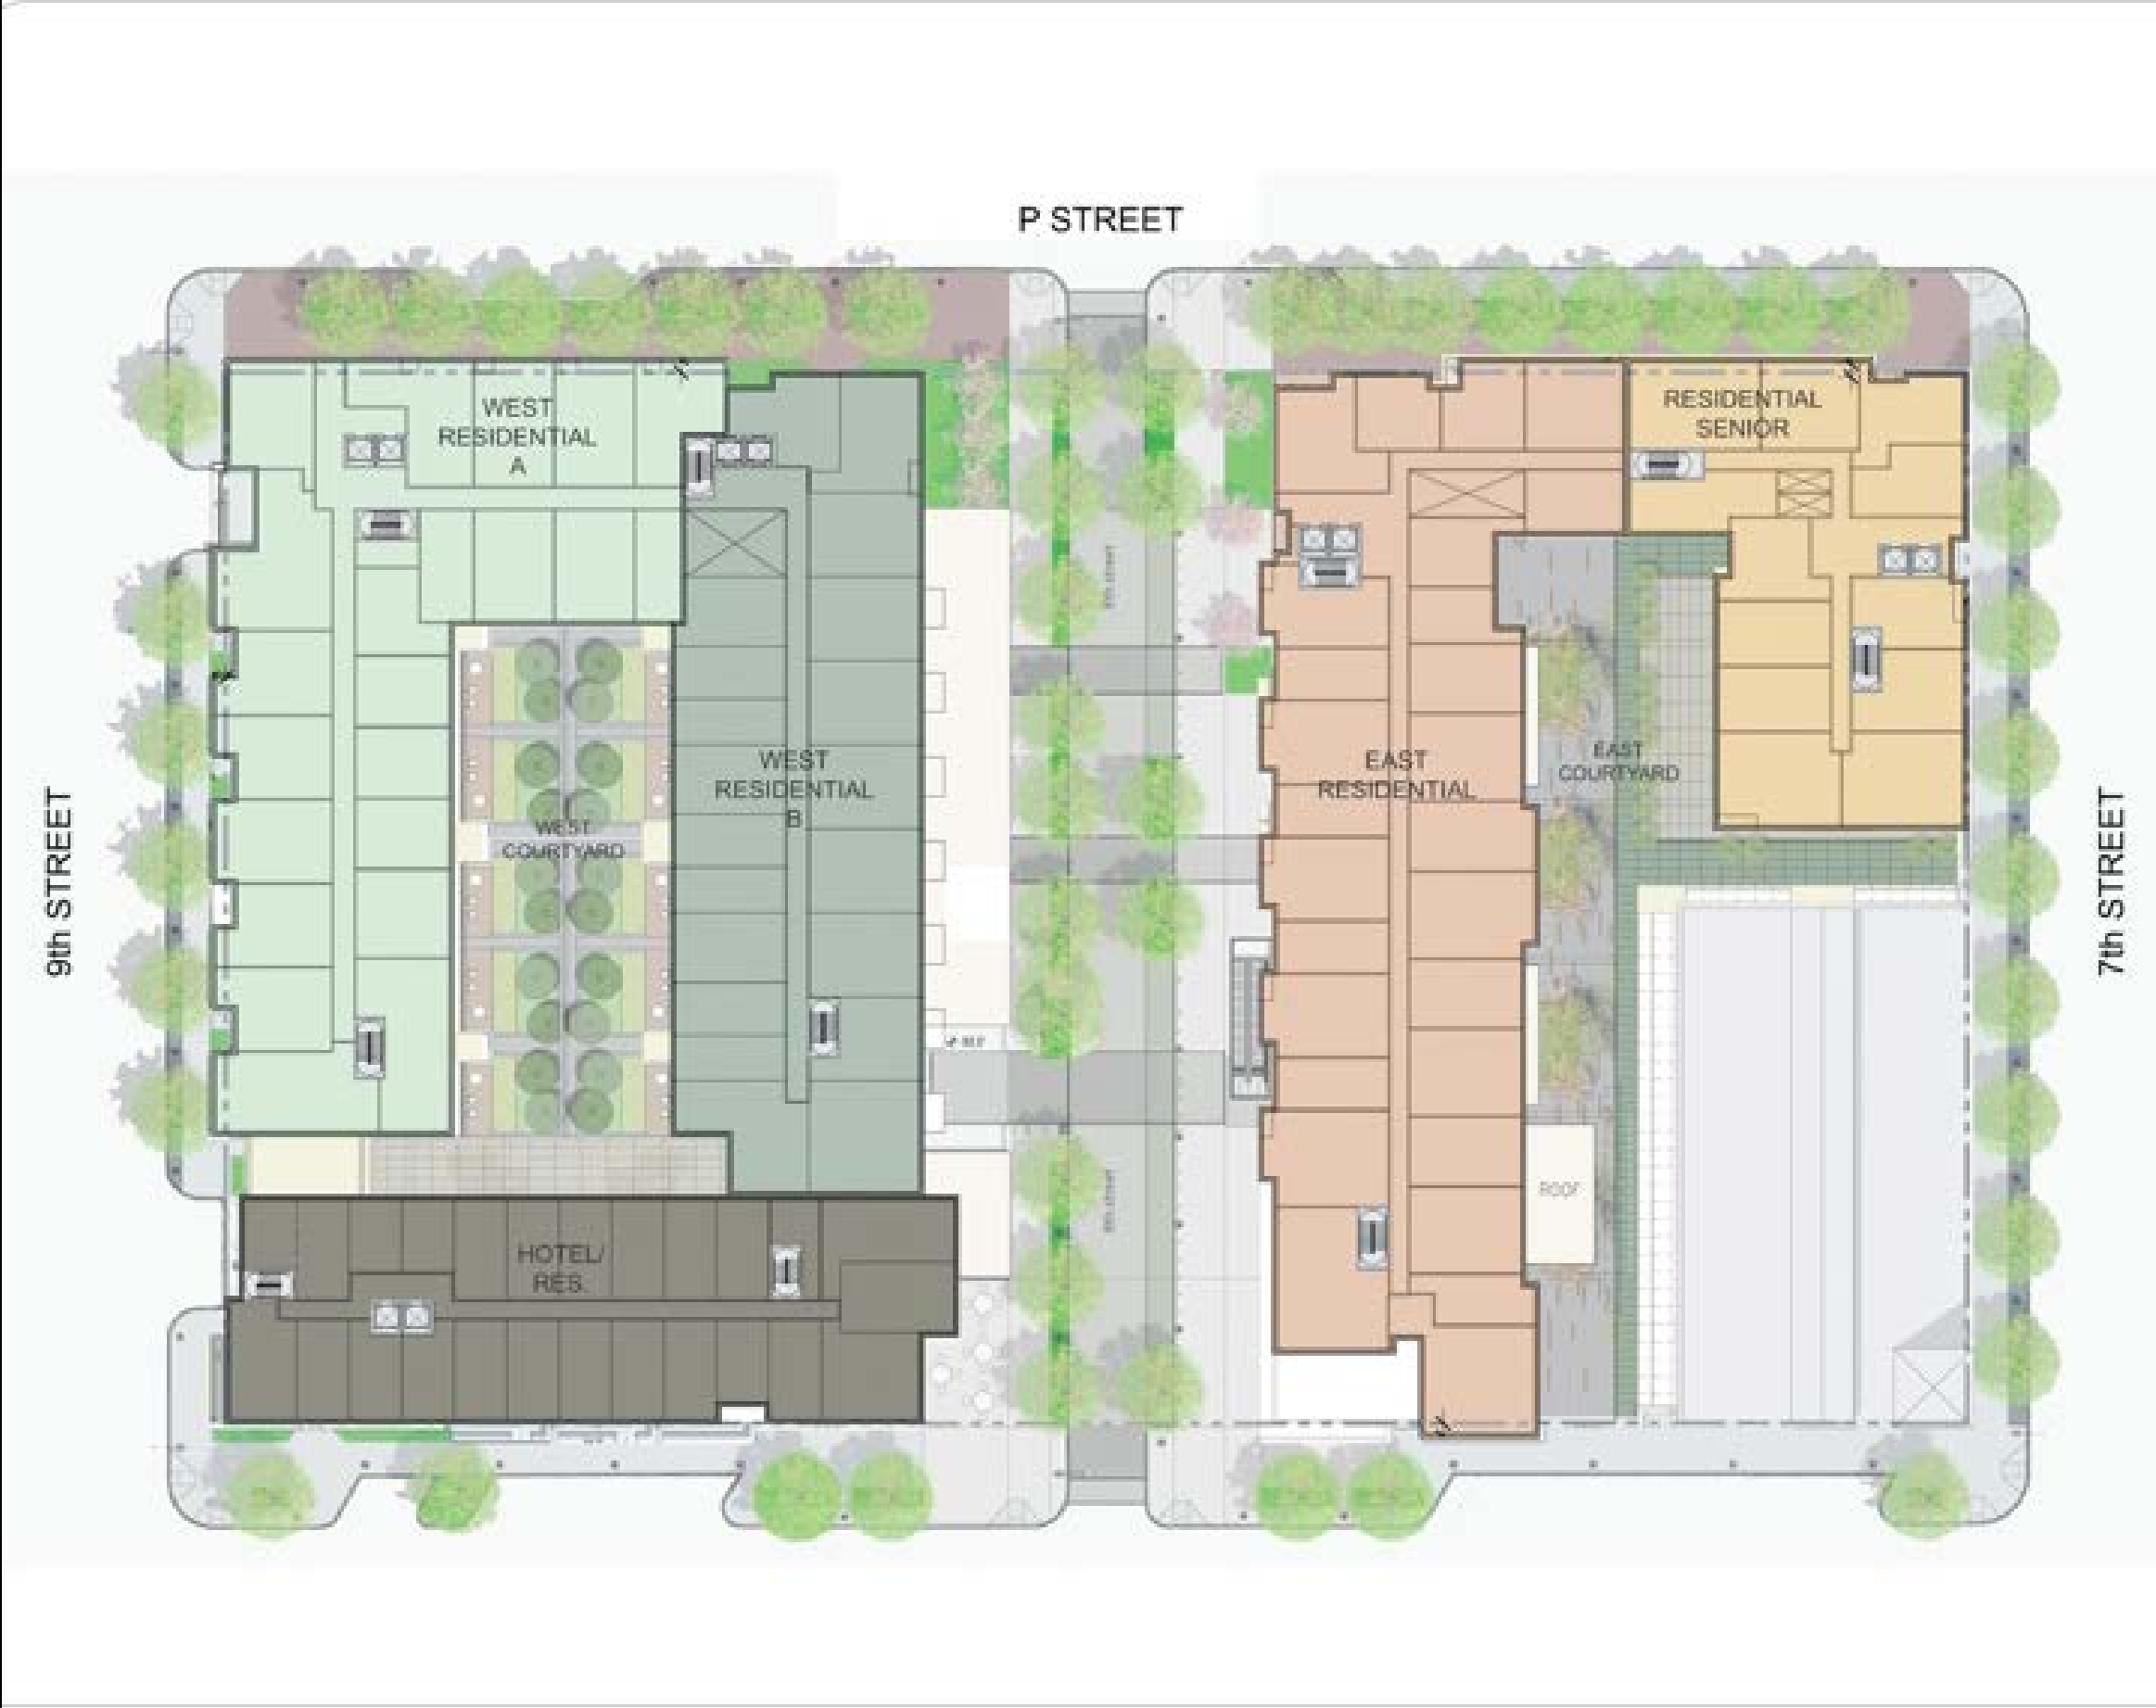

	Units/ Spaces	Square Feet
East Block		
Giant Supermarket Sales Area		57,857
Giant Loading & Storage		20,143
Residential Market Rate Rental	246	199,847
Residential Senior Affordable Rental	90	75,800
Subtotal East Block		353,647
West Block		
Retail Shops		9,718
Residential Market Rate Rental	161	139,357
Residential Market Rate Rental (880 P)	142	150,825
Hotel	181	115,115
Subtotal West Block		415,015
Building Type		
Total Retail		87,718
Total Residential	639	565,829
Garage	493	282,116
Hotel	181	115,115
Total Project		1,050,778



City Market at O: The Project



	Units/ Spaces	Square Feet
East Block		
Giant Supermarket Sales Area		57,857
Giant Loading & Storage		20,143
Residential Market Rate Rental	246	199,847
Residential Senior Affordable Rental	90	75,800
Subtotal East Block		353,647
West Block		
Retail Shops		9,718
Residential Market Rate Rental	161	139,357
Residential Market Rate Rental (880 P)	142	150,825
Hotel	181	115,115
Subtotal West Block		415,015
Building Type		
Total Retail		87,718
Total Residential	639	565,829
Garage	493	282,116
Hotel	181	115,115
Total Project		1,050,778








CityRidge



ROADSIDE

NORTH AMERICA SEKISUI HOUSE, LLC

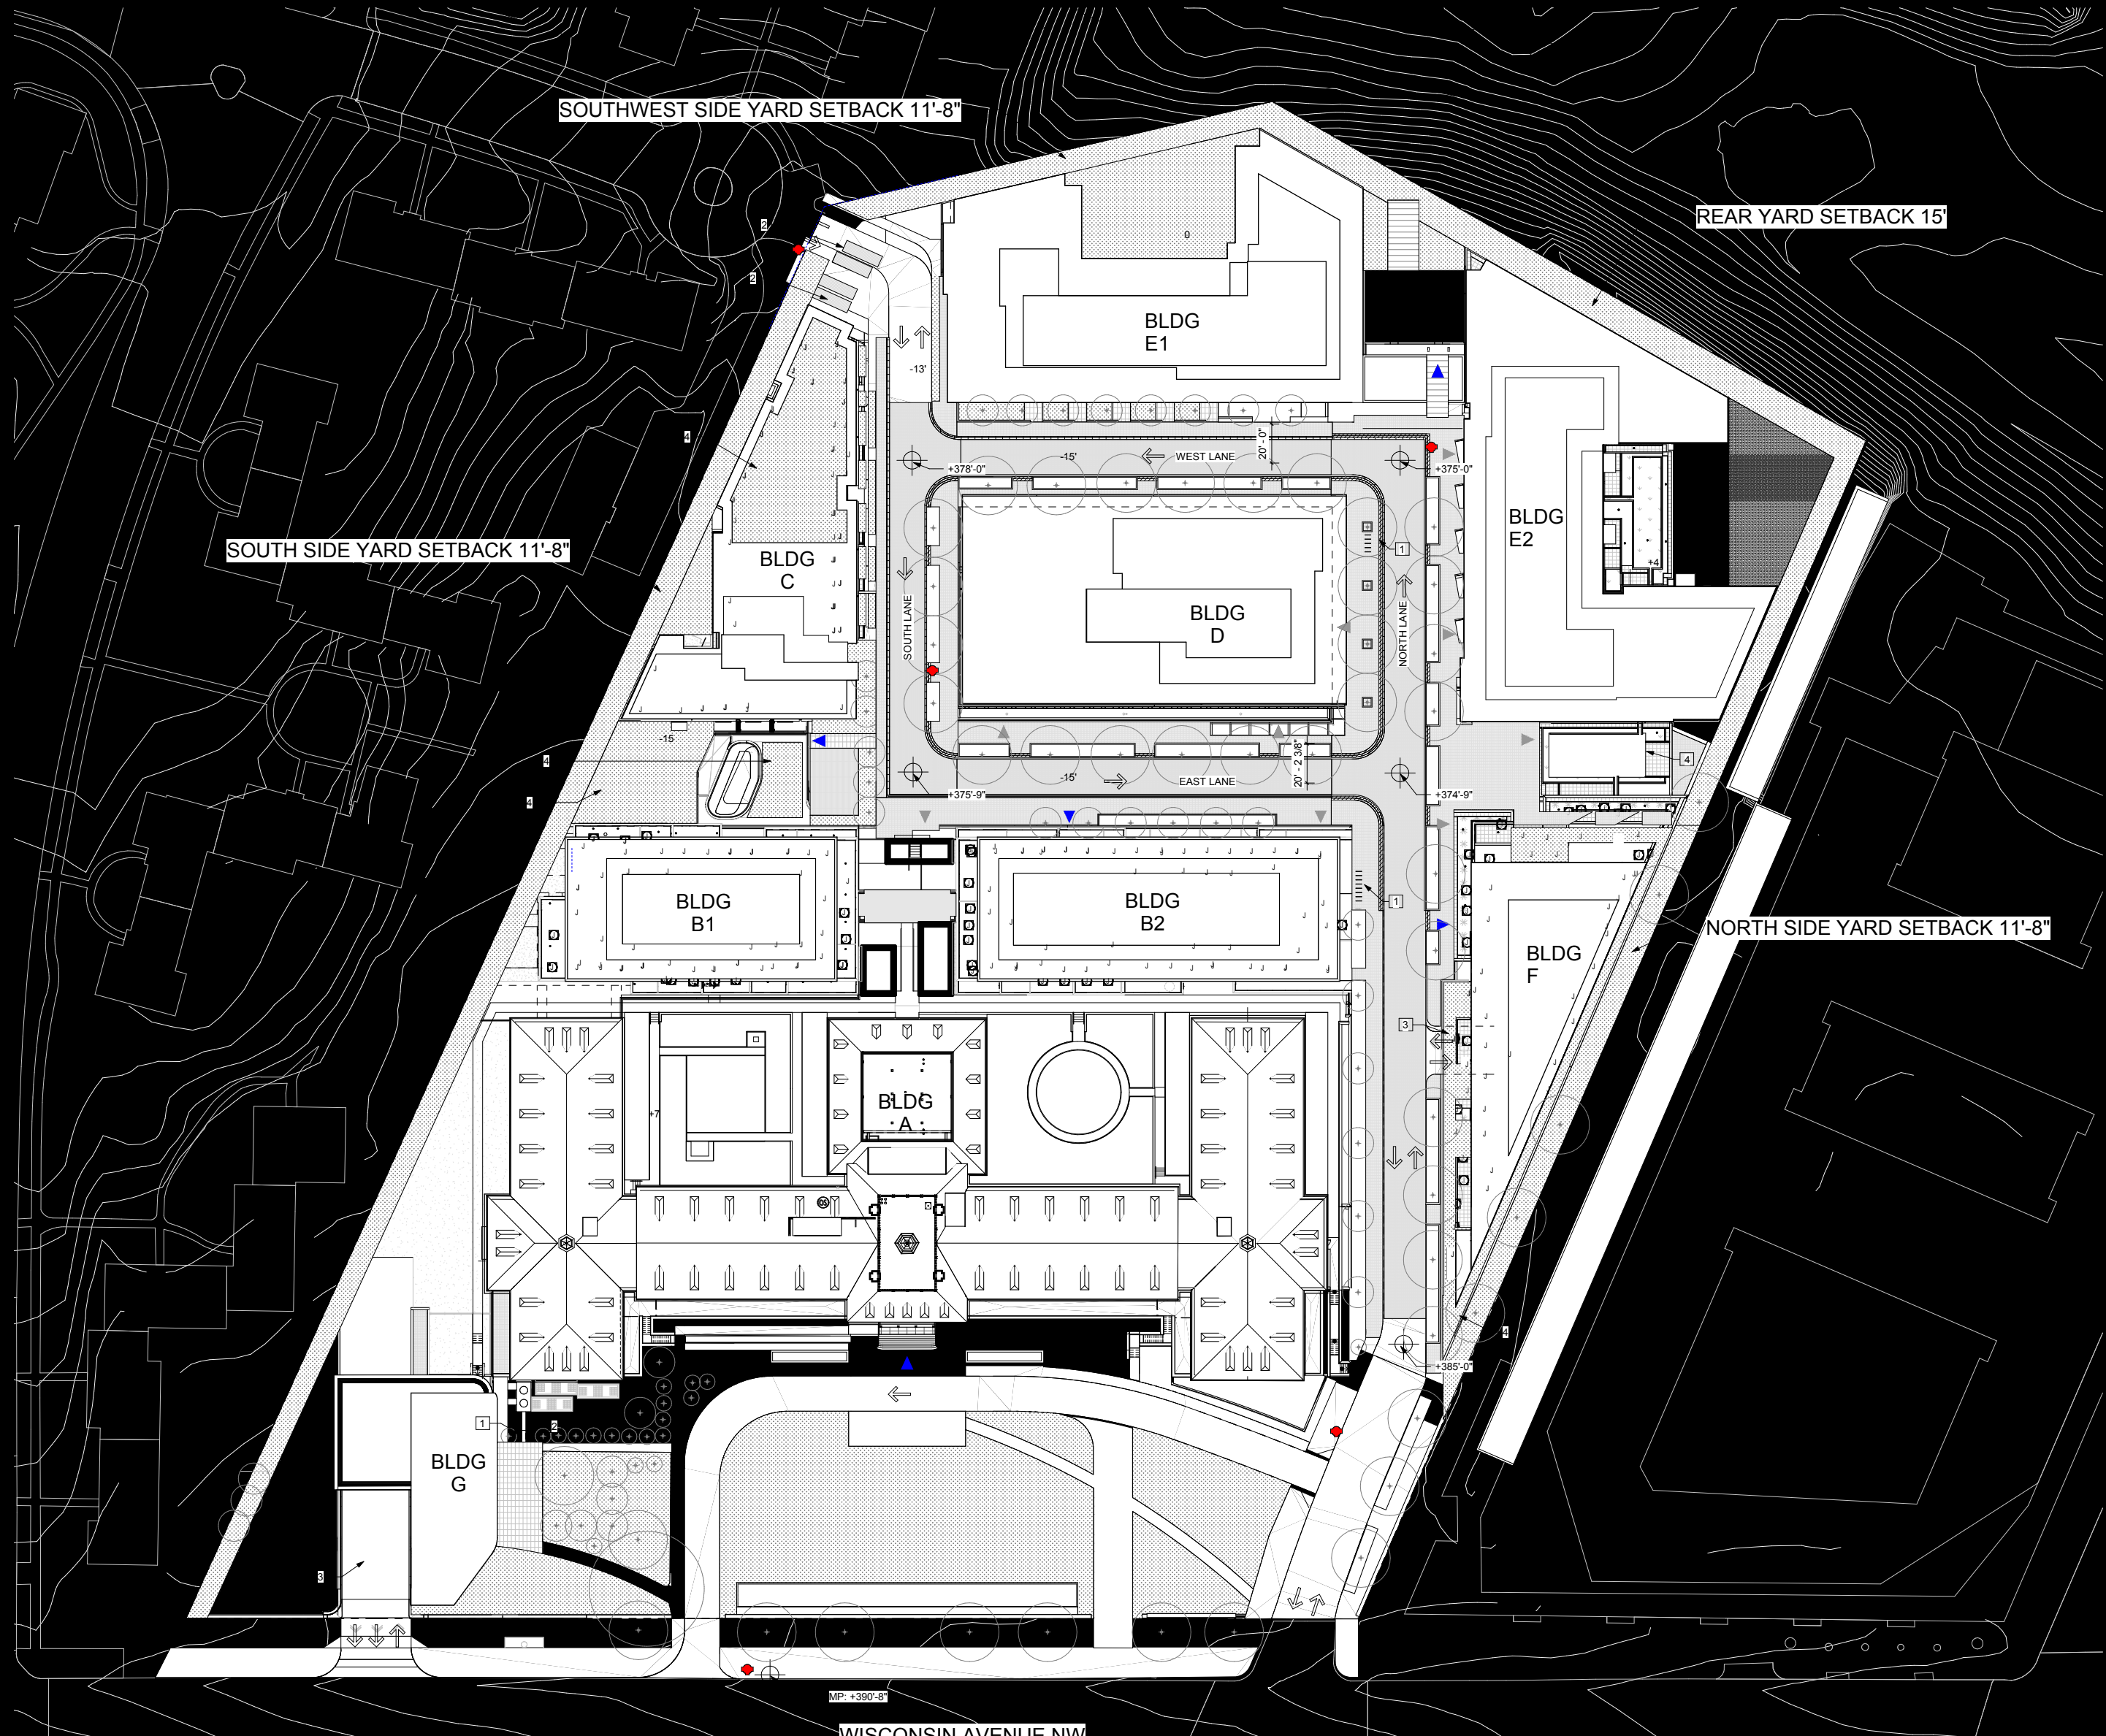

- SHEET NOTES
- 1. BIKE PARKING
 - 2. TRANSFORMERS
 - 3. GARAGE ENTRY
 - 4. GREEN ROOF

1118 WISCONSIN AVE. NW, SUITE 800
WASHINGTON, DC 20004
TEL: 202-342-1118
WWW.ABOLINER.COM

CIVIL ENGINEER
VIKA Capitol, LLC
1010 Massachusetts Ave NW, Suite 214
Washington, DC 20004
202-344-4140

STRUCTURAL ENGINEER
Tadger Cofren Edelson
1150 Spring St
Silver Spring, MD 20910
301-637-1625

ELECTRICAL ENGINEER
Power Design Inc.
14000 5th Street North
St. Petersburg, FL 33716
727-497-3765


CITY RIDGE
WASHINGTON, DC

3500 WISCONSIN AVE NW
WASHINGTON, DC

ROADSIDE DEVELOPMENT

ROADSIDE

ROADSIDE
NORTH AMERICA SITECRAFT, LLC

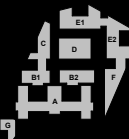

Architectural Site
Plan

1" = 30'-0"

09/28/2018 SUPERSTRUC. PERMIT
02/28/2019 PHASE 01 GMP SET
03/31/2019 PHASE 02 GMP SET

06/21/2019 SUPER BULLETIN
06/28/2019 PKG 01 PERMIT SET
07/26/2019 GMP2 / PERMIT SET

- LEGEND
- RETAIL ENTRANCE
 - RESIDENTIAL ENTRANCE



Building Area Legend

- ANCHOR STORE
- HEALTH CLUB
- PARKING
- RENTALS
- RETAIL
- SERVICE
- TERRACE
- Calculating...

LEVEL 01 SCALE 1/32" = 1'-0"

PACKAGE 1
GARAGE, BUILDING G, D. WEGMANS
PACKAGE 2
BUILDING A - EXISTING
PACKAGE 3
BUILDINGS B1, B2, C



shawn baranes associates | architects
1010 WISCONSIN AVE. NW SUITE 800
WASHINGTON, DC 20007
TEL 202.342.2200
www.shawnbaranes.com

CONSULTANTS:
CIVIL ENGINEER:
VKA Capital, LLC
4910 Massachusetts Ave NW, Suite 214
Washington, DC 20016
202.244.4140
STRUCTURAL ENGINEER:
Tadger Cohen Edelson
1100 Spring St
Silver Spring, MD 20910
301.587.1820
ELECTRICAL ENGINEER:
Power Design Inc.
11800 96 Street North
St. Petersburg, FL 33716
727.497.3166

CITY RIDGE
WASHINGTON, DC

3900 WISCONSIN AVE NW
WASHINGTON, DC

DEVELOPMENT TEAM:
ROADSIDE DEVELOPMENT
ROADSIDE
SEEDSIR HOUSE
NORTH AMERICA SEEDSIR HOUSE, LLC.



KEY PLAN


Level 01 GSF
Area Plans

SCALE As indicated

ISSUED:	DESCRIPTION
DATE	
08/31/2018	100% DO / CONC BID
02/28/2019	PHASE 01 GMP SET
04/26/2019	PHASE 02 GMP SET
06/21/2019	SUPER BULLETIN
06/28/2019	PKG 01 PERMIT SET
07/26/2019	GMP2 / PERMIT SET

REVISIONS:
DATE DESCRIPTION



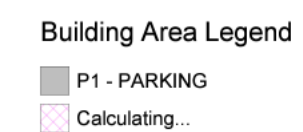

P1 LEVEL

PACKAGE 1
GARAGE, BUILDING G, D, WEGMANS
PACKAGE 2

1010 WISCONSIN AVE. NW SUITE 900
WASHINGTON, DC 20007
TEL 202.342.2200
www.sbarzinos.com

CONSULTANTS:

CIVIL ENGINEER:
VIKA Capitol, LLC
4910 Massachusetts Ave NW, Suite 214
Washington, DC 20018
202-244-4140

STRUCTURAL ENGINEER:
Tadler Cohen Edelson
1100 Spring St
Silver Spring, MD 20910
301-587-1820

ELECTRICAL ENGINEER:
Power Design Inc.
11600 9th Street North
St. Petersburg, FL 33716
727-497-3766

CITY RIDGE
WASHINGTON DC

3900 WISCONSIN AVE NW
WASHINGTON, DC

DEVELOPMENT TEAM:
ROADSIDE DEVELOPMENT

ROADSIDE



SEKISUI HOUSE
NORTH AMERICA SEKISUI HOUSE, LLC



KEY PLAN 

P1 Level GSF
Area Plans

SCALE	As indicated
-------	--------------

ISSUED: _____

DATE	DESCRIPTION
08/24/2010	100% PD / CONG BID

02/28/2010 PHASE 01 GMD SET

04/26/2019 PHASE 02 GMP SET


06/21/2019 SUPER BULLETIN

06/28/2019	PKG 01 PERMIT SET
07/26/2019	GMP2 / PERMIT SET

REVISIONS:



--	--

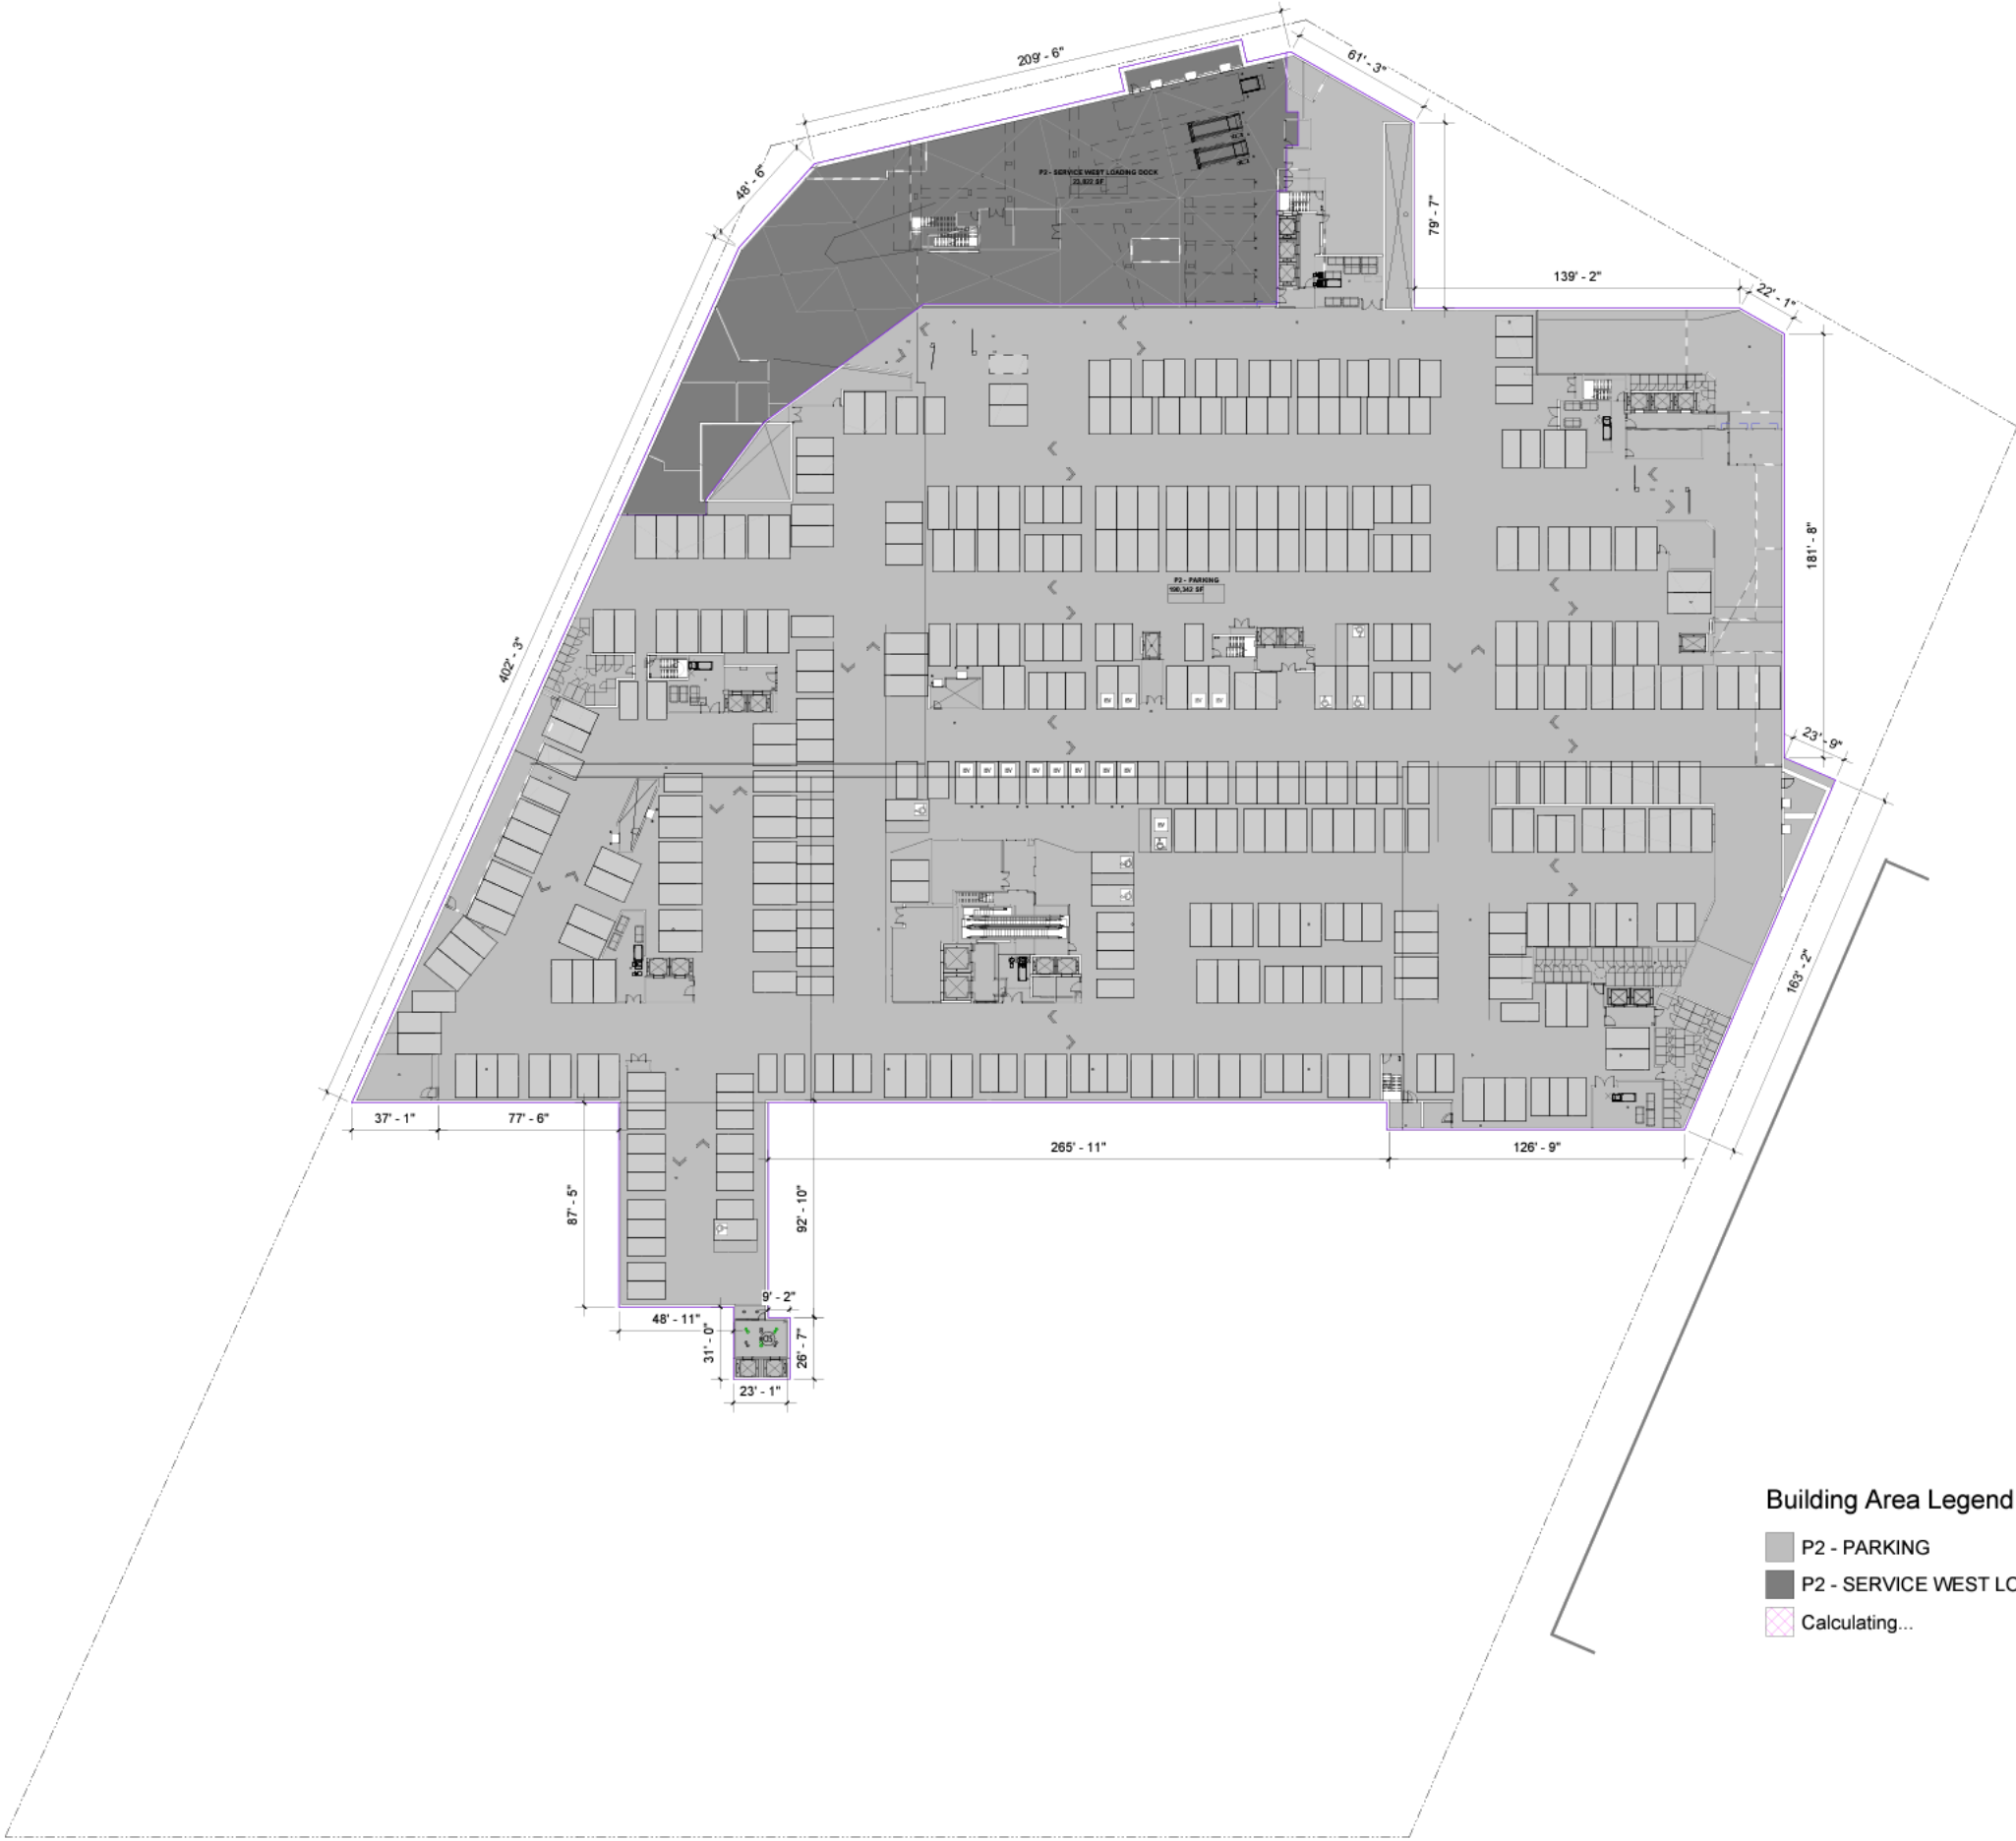

Building Area Legend

- P2 - PARKING
- P2 - SERVICE WEST LOADING DOCK
- Calculating...

P2 LEVEL SCALE 1/32" = 1'-0"



SHAW-WALKER ARCHITECTS
1010 WISCONSIN AVE. NW SUITE 800
WASHINGTON, DC 20007
TEL 202.342.2000
WWW.SHAUWALKER.COM

CONSULTANTS:

CIVIL ENGINEER:
Vika Capital, LLC
4910 Massachusetts Ave NW, Suite 214
Washington, DC 20016
202-244-4140

STRUCTURAL ENGINEER:
Tadger Cohen Edelson
1108 Spring St
Silver Spring, MD 20910
301-587-1820

ELECTRICAL ENGINEER:
Power Design, Inc.
11000 9th Street North
St. Petersburg, FL 33716
727-497-3766

CITY RIDGE
WASHINGTON, DC

3900 WISCONSIN AVE NW
WASHINGTON, DC

DEVELOPMENT TEAM:
ROADSIDE DEVELOPMENT

ROADSIDE
SEKISUI HOUSE
NORTH AMERICA SEKISUI HOUSE, LLC



KEY PLAN

P2 Level GSF
Area Plans

SCALE	As indicated
ISSUED:	
DATE	DESCRIPTION
08/31/2018	100% DD / CONC BID
02/28/2019	PHASE 01 GMP SET
04/28/2019	PHASE 02 GMP SET
06/21/2019	SUPER BULLETIN
06/28/2019	PKG 01 PERMIT SET
07/28/2019	GMP2 / PERMIT SET

REVISIONS:

DATE	DESCRIPTION
------	-------------





Building Area Legend
P3 - PARKING
Calculating...

1010 WISCONSIN AVE NW SUITE 800
WASHINGTON, DC 20007
TEL 202 342 3200
WWW.SIDARUS.COM

CONSULTANTS:
CIVIL ENGINEER:
VIKA Capital, LLC
4010 Massachusetts Ave NW, Suite 214
Washington, DC 20016
202 244 4140
STRUCTURAL ENGINEER:
Tadler Cohen Edelson
1100 Spring St
Silver Spring, MD 20910
301 581 1820
ELECTRICAL ENGINEER:
Power Design Inc.
11600 8th Street North
St. Petersburg, FL 33716
727 481 0366

CITY RIDGE
WASHINGTON DC

3900 WISCONSIN AVE NW
WASHINGTON, DC

DEVELOPMENT TEAM:
ROADSIDE DEVELOPMENT

ROADSIDE

SEKISUI HOUSE
NORTH AMERICA SEKISUI HOUSE, LLC.



KEY PLAN

P3 Level GSF
Area Plans

SCALE As indicated

ISSUED:	DESCRIPTION
08/31/2018	100% DD / CONC BID
02/28/2019	PHASE 01 GMP SET
04/26/2019	PHASE 02 GMP SET
06/21/2019	SUPER BULLETIN
06/28/2019	PKG 01 PERMIT SET
07/26/2019	GMP2 / PERMIT SET

REVISIONS:
DATE DESCRIPTION

